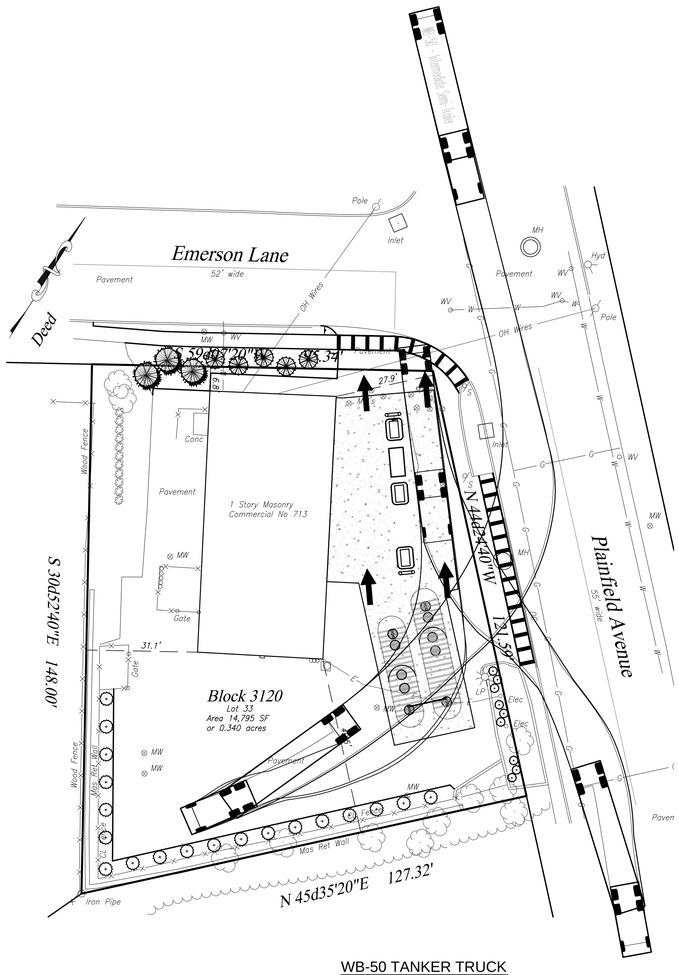

WB-50 TANKER TRUCK

0 20' 40' 60'

SCALE: 1"=20'

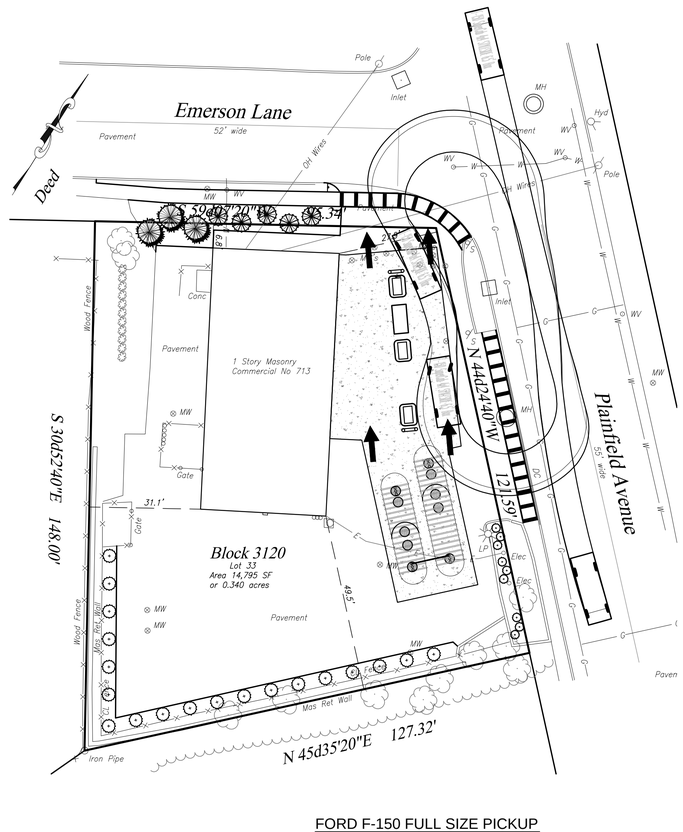

FORD F-150 FULL SIZE PICKUP

0 20' 40' 60'

SCALE: 1"=20'

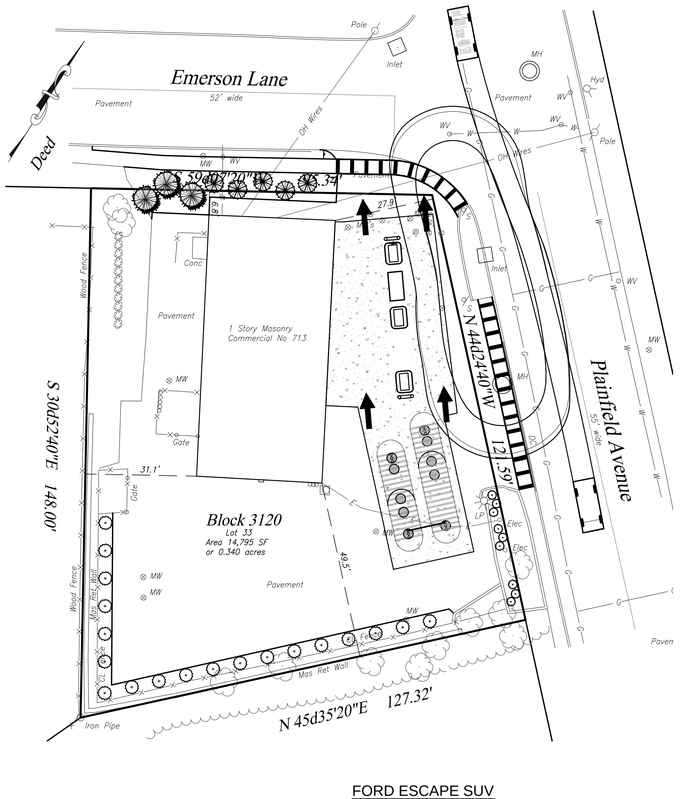

FORD ESCAPE SUV

0 20' 40' 60'

SCALE: 1"=20'

PROTECT YOURSELF
A PHONE CALL
CAN BE YOUR INSURANCE POLICY

GARDEN STATE UNDERGROUND LOCATION SERVICE
800 - 272 - 1000
STOP - CALL BEFORE YOU DIG

WHAT YOU DON'T KNOW CAN HURT YOU.
THE STATE OF NEW JERSEY REQUIRES NOTIFICATION OF EXCAVATORS, DESIGNERS, OR ANY PERSON PREPARING TO DISTURB THE EARTH'S SURFACE ANYWHERE IN THE STATE.

SURVEY REFERENCE

PROPERTY SURVEY PREPARED BY:
ARTHUR J. SCHAPPELL PLS 31279
DATED APRIL 25, 2019

REV	COMMENT	DATE

TITLE:
VEHICLE TURNING EXHIBIT

APPLICANT:
ANGAD FUEL, LLC

PROJECT:
FUEL TANK AND DISPENSOR REPLACEMENT AT
713 PLAINFIELD AVENUE
BERKELEY HEIGHTS
BLOCK 3102, LOT 33
UNION COUNTY NEW JERSEY

DRAWN BY: TCV
SCALE: SEE SCALE
DATE: 02/13/2020
PROJECT NO.: 2661.19
SHEET NO.: 1 OF 1

J.R. HOUSER
PROFESSIONAL ENGINEER
NEW JERSEY LICENSE NO. 24GE04747700
NEW YORK LICENSE NO. 090129
PENNSYLVANIA LICENSE NO. PE079324

HOUSER Engineering, LLC
1141 Greenwood Lake Tpke. Ringwood, NJ 07456
Tel: 973-728-2945 / Fax: 973-506-1524
www.housereng.com
NJ CERT. OF AUTH. NO.: 24GA28163600

THE INFORMATION, DESIGN, AND CONTENT OF THIS PLAN ARE PROPRIETARY AND SHALL NOT BE COPIED OR USED FOR ANY PURPOSE WITHOUT PRIOR WRITTEN AUTHORIZATION FROM HOUSER ENGINEERING, LLC. ONLY APPROVED, SIGNED, AND SEALED PLANS SHALL BE UTILIZED FOR CONSTRUCTION PURPOSES.

T.C. VANDERVALK
PROFESSIONAL ENGINEER
NEW JERSEY LICENSE NO. 24GE05185800